


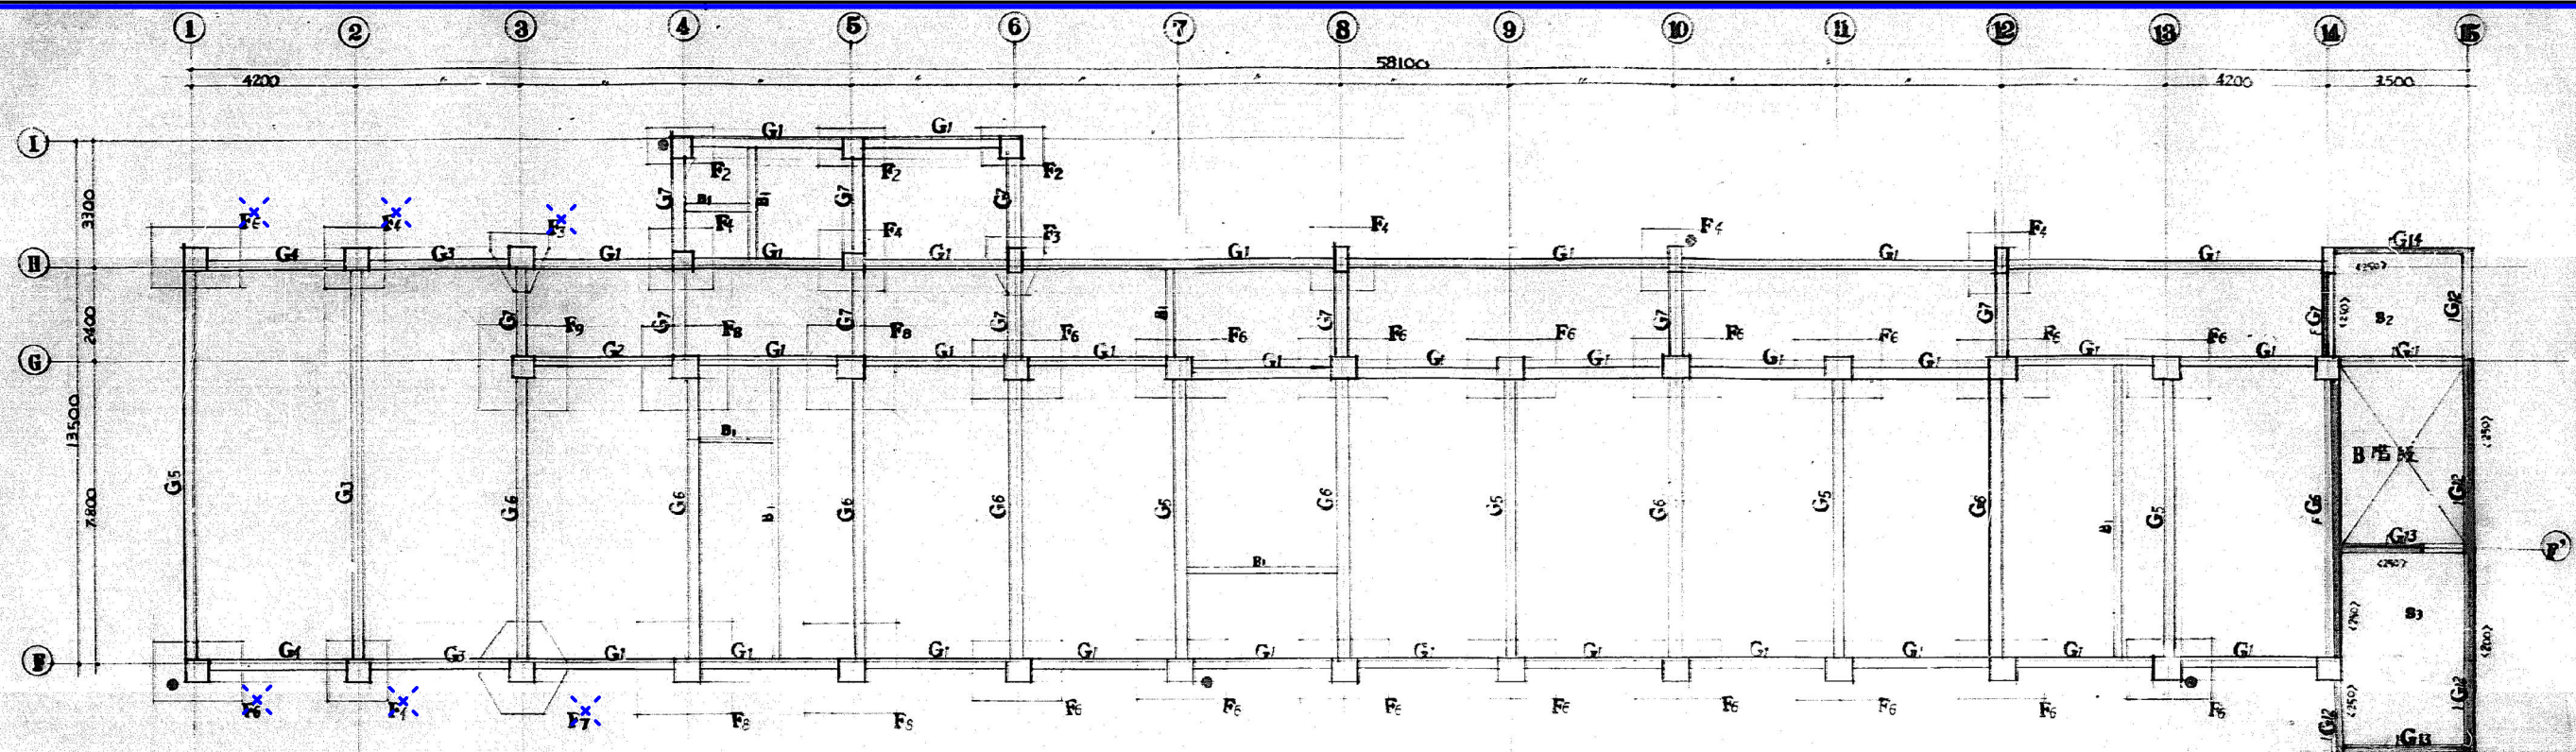

基礎 地中梁 伏図

基本数系

$2 = 6 \cdot 000 + 300$

$(2^5 \cdot 3) + (3^5 \cdot 2) + (4^5 \cdot 8) + (6^5 \cdot 19) + (7^5 \cdot 2)$
 $+ (8^5 \cdot 4) + (9^5 \cdot 1) = 213^5 - 5^5 \text{ (弃除法)} = 208^5$

$\therefore 4000 < 700$

リキ民、地中梁 リスト



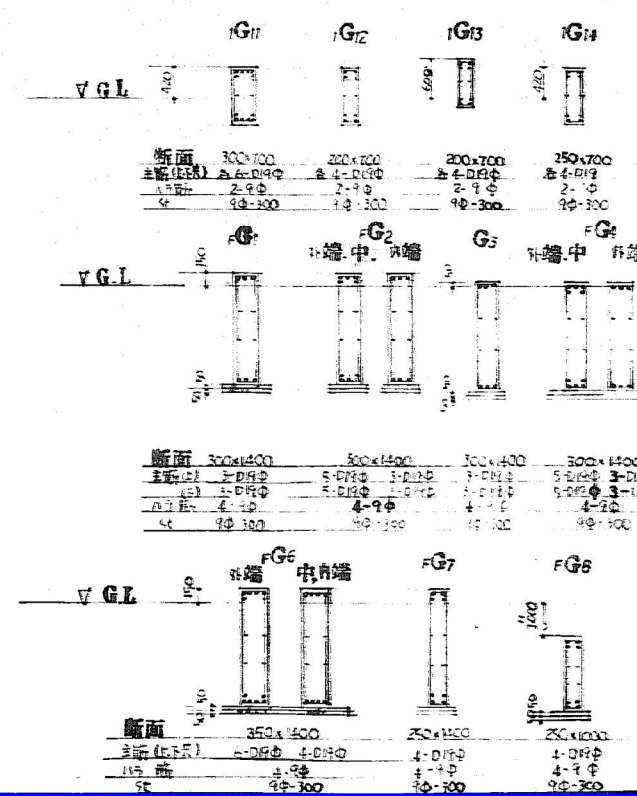


圖 2-3-1 基礎地中梁 伏圖

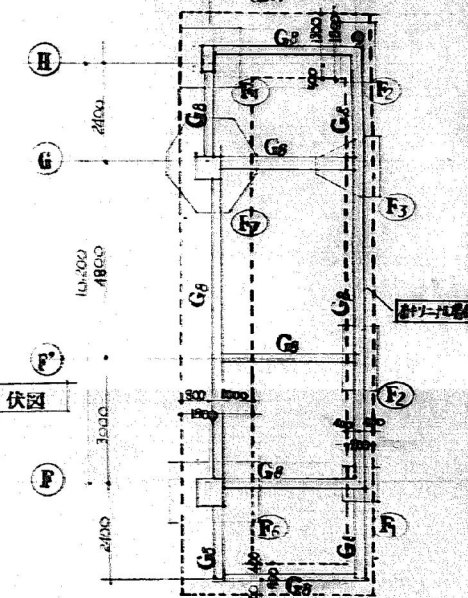

注記事項 (14^冊, 15^冊, 基礎)


(15列-1組) 試験機=米行蔵元通介A線に-5000引手前
=于所重なり出す。場合ハ、H時、15時、基礎=カブリ下り、
右基礎下スル。基礎、地面ハ伏田取

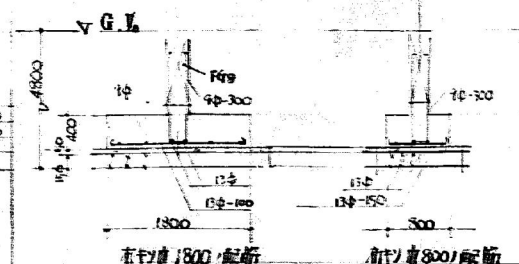

図示青団み内容：解体対象
但し大規模改修（本館-S62-S図、本館・南館-S62-S図）及
び耐震改修工事（本館-R4-S図、本館-H20-S図、本館
-H14-S図）に伴う内容を優先すること。

ただし×印は存置する杭を示す

		作成年月日		備 考		株式 会社	類設計室		一級建築士事務所		設計	一級建築士 大臣登録第363087号		担当	今村 達哉		工事名称		図面NO.	
第 1 回	2026	5	29				本社	社 址 532-0011	大阪市淀川区西中島 4-3-2	類ビル					06-6305-2222	
第 2 回							東京設計室	社 址 144-0052	東京都大田区堀田 5-3-8-3	演習朝日ビルディング					03-5713-1011	
第 3 回							大阪設計室	社 址 532-0011	大阪市淀川区西中島 4-3-2	類ビル					06-6305-6666	
第 4 回	
																			小 熊 耕 平	

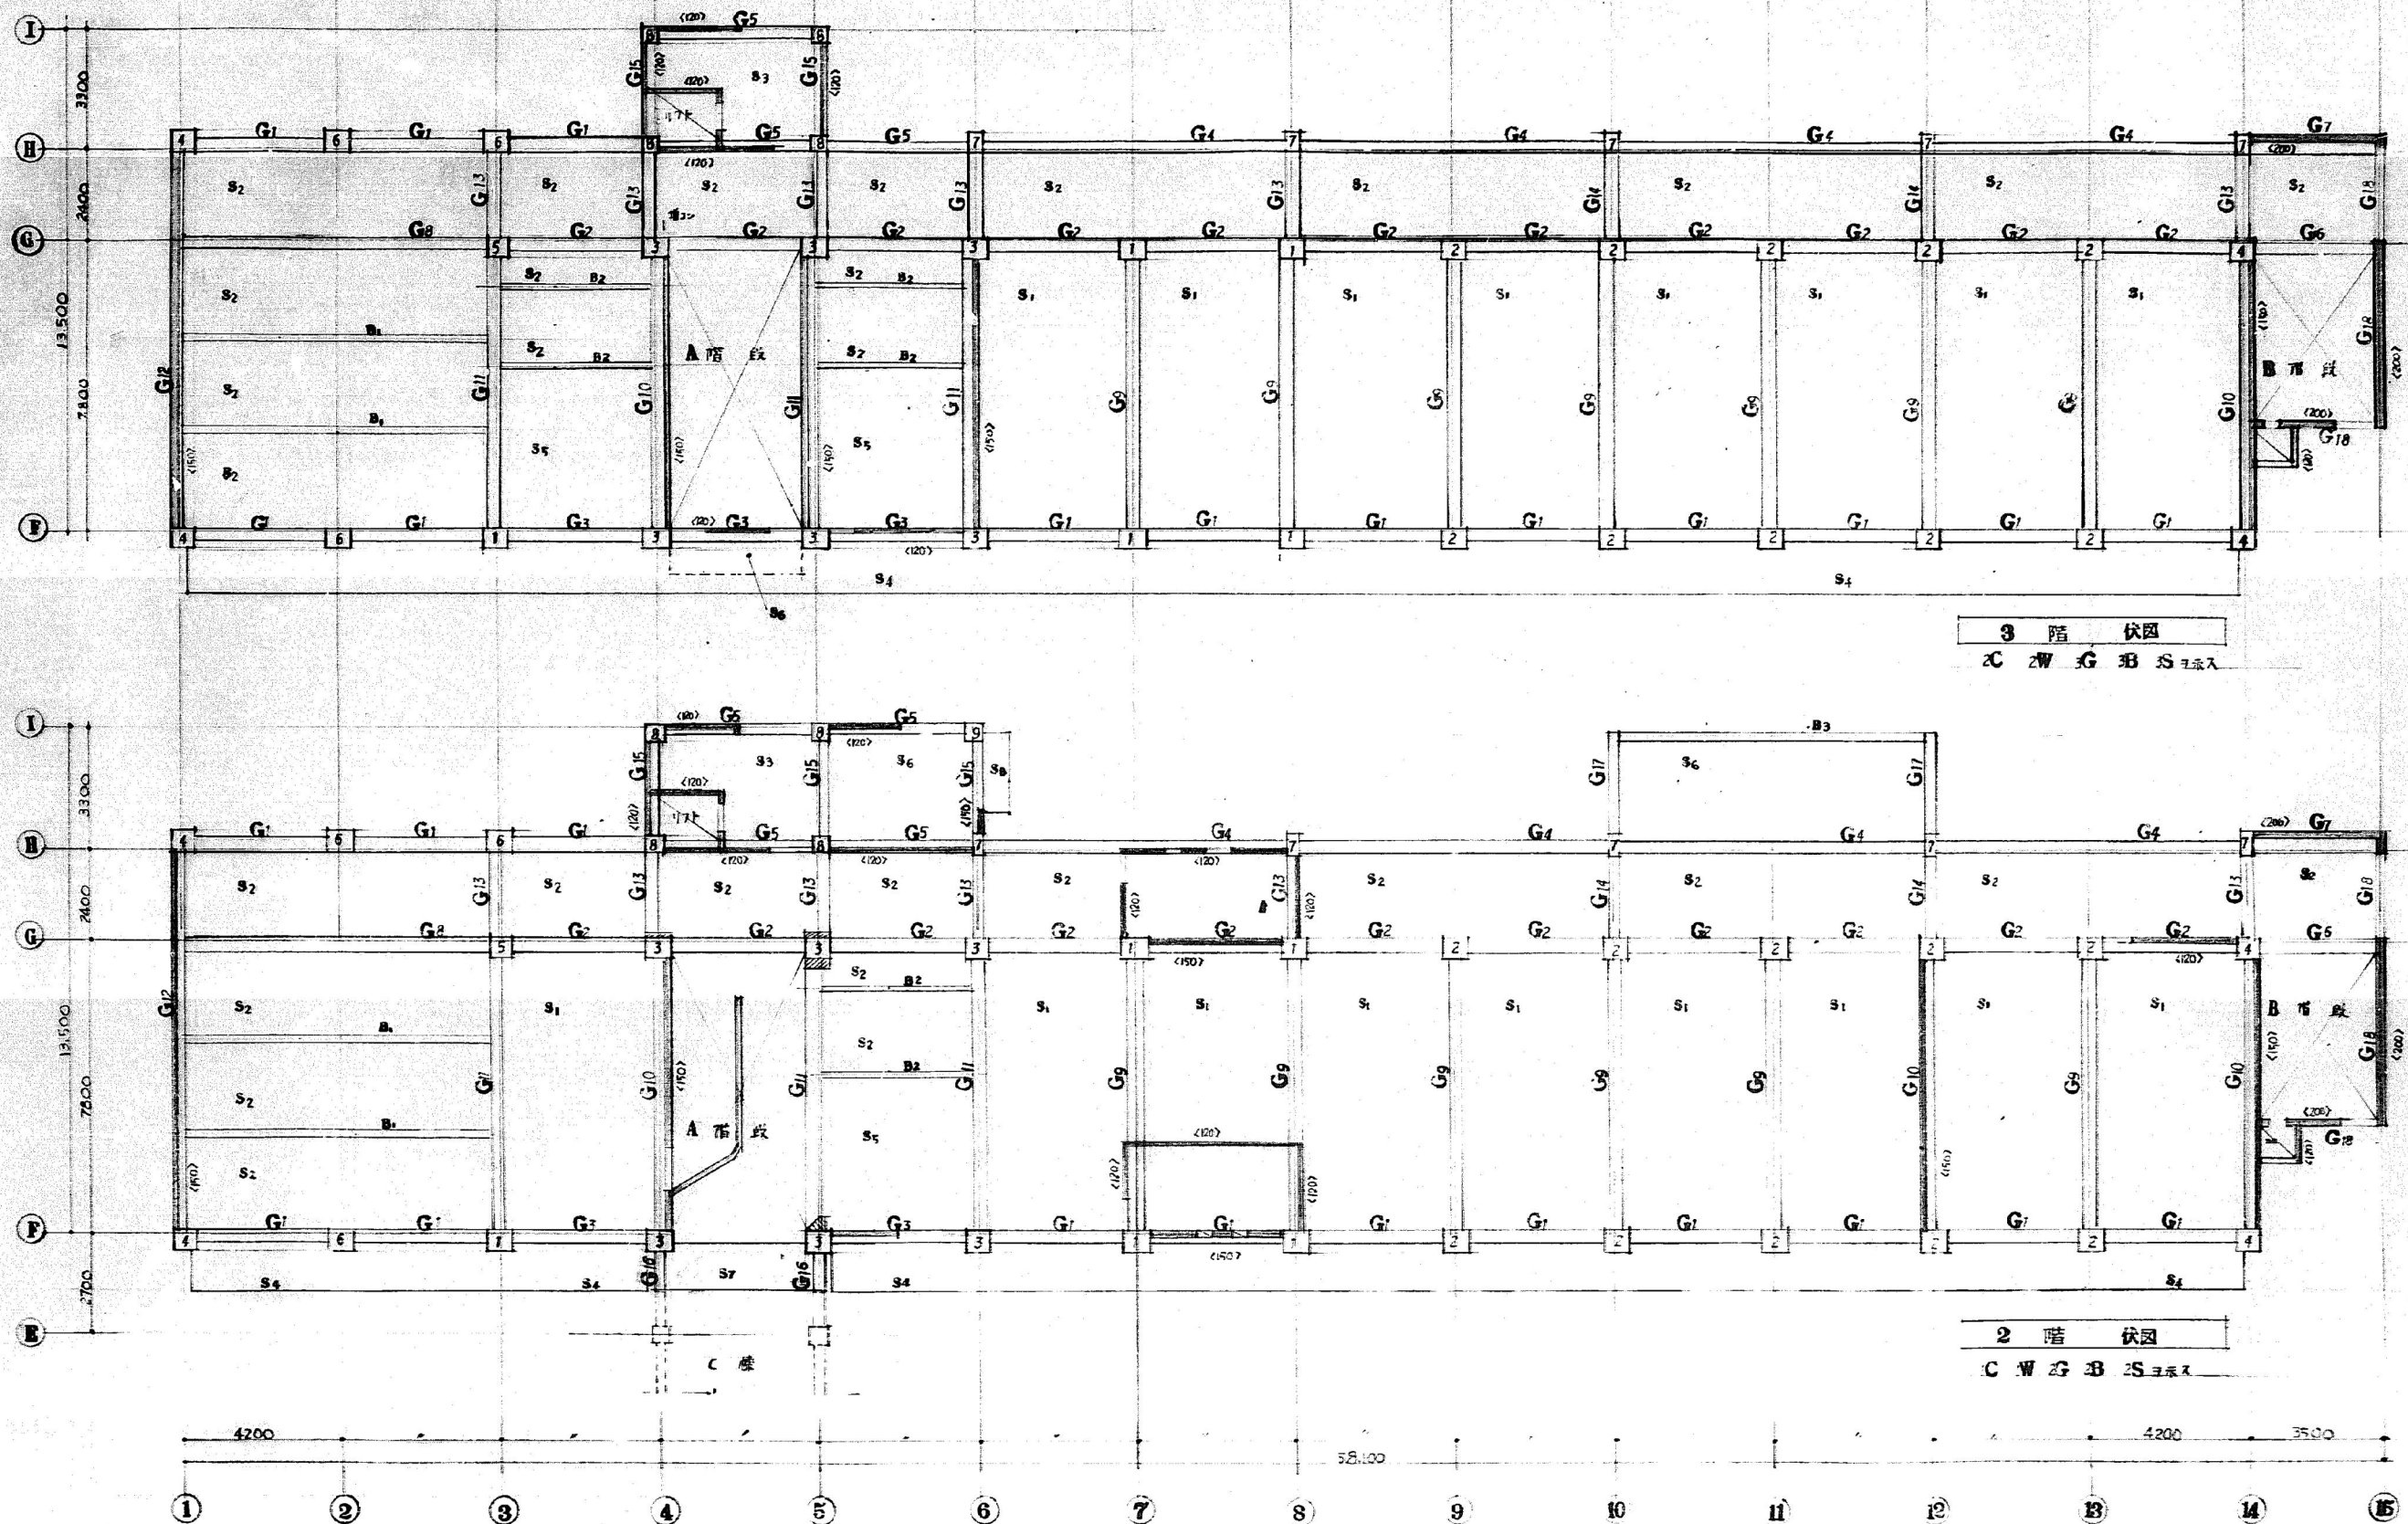


3 階 伏図
C W G B S 主入


2 階 伏図
C W G B S 主入

図示青囲み内容：解体対象
但し大規模改修（本館-S62-S図、本館・南館-S62-S図）及び耐震改修工事
（本館-R4-S図、本館-H20-S図、本館-H14-S図）に伴う内容を優先すること。



作成年月日 2026 5 29		備考	株式会社 類設計室 本社 〒532-0011 大阪府淀川区西中島4-3-2 類ビル 大阪設計室 〒144-0052 東京都大田区蒲田5-3-8-3 蒲田明日ビルディング 大阪設計室 〒532-0011 大阪府淀川区西中島4-3-2 類ビル		一級建築士事務所 設計 一級建築士 大田登録第363087号 小熊 耕平	今村 達哉 鈴木 康夫 館柳 光佑		工事名称 生駒南中学校校舎等解体工事 図面名称 （本館・南館）（S45）（現況撤去）A棟 2 3階伏図	縮尺 A1:1:100 A3:1:200	図面NO. S-002
--------------------	--	----	--	--	--	-------------------------	--	--	----------------------------	----------------

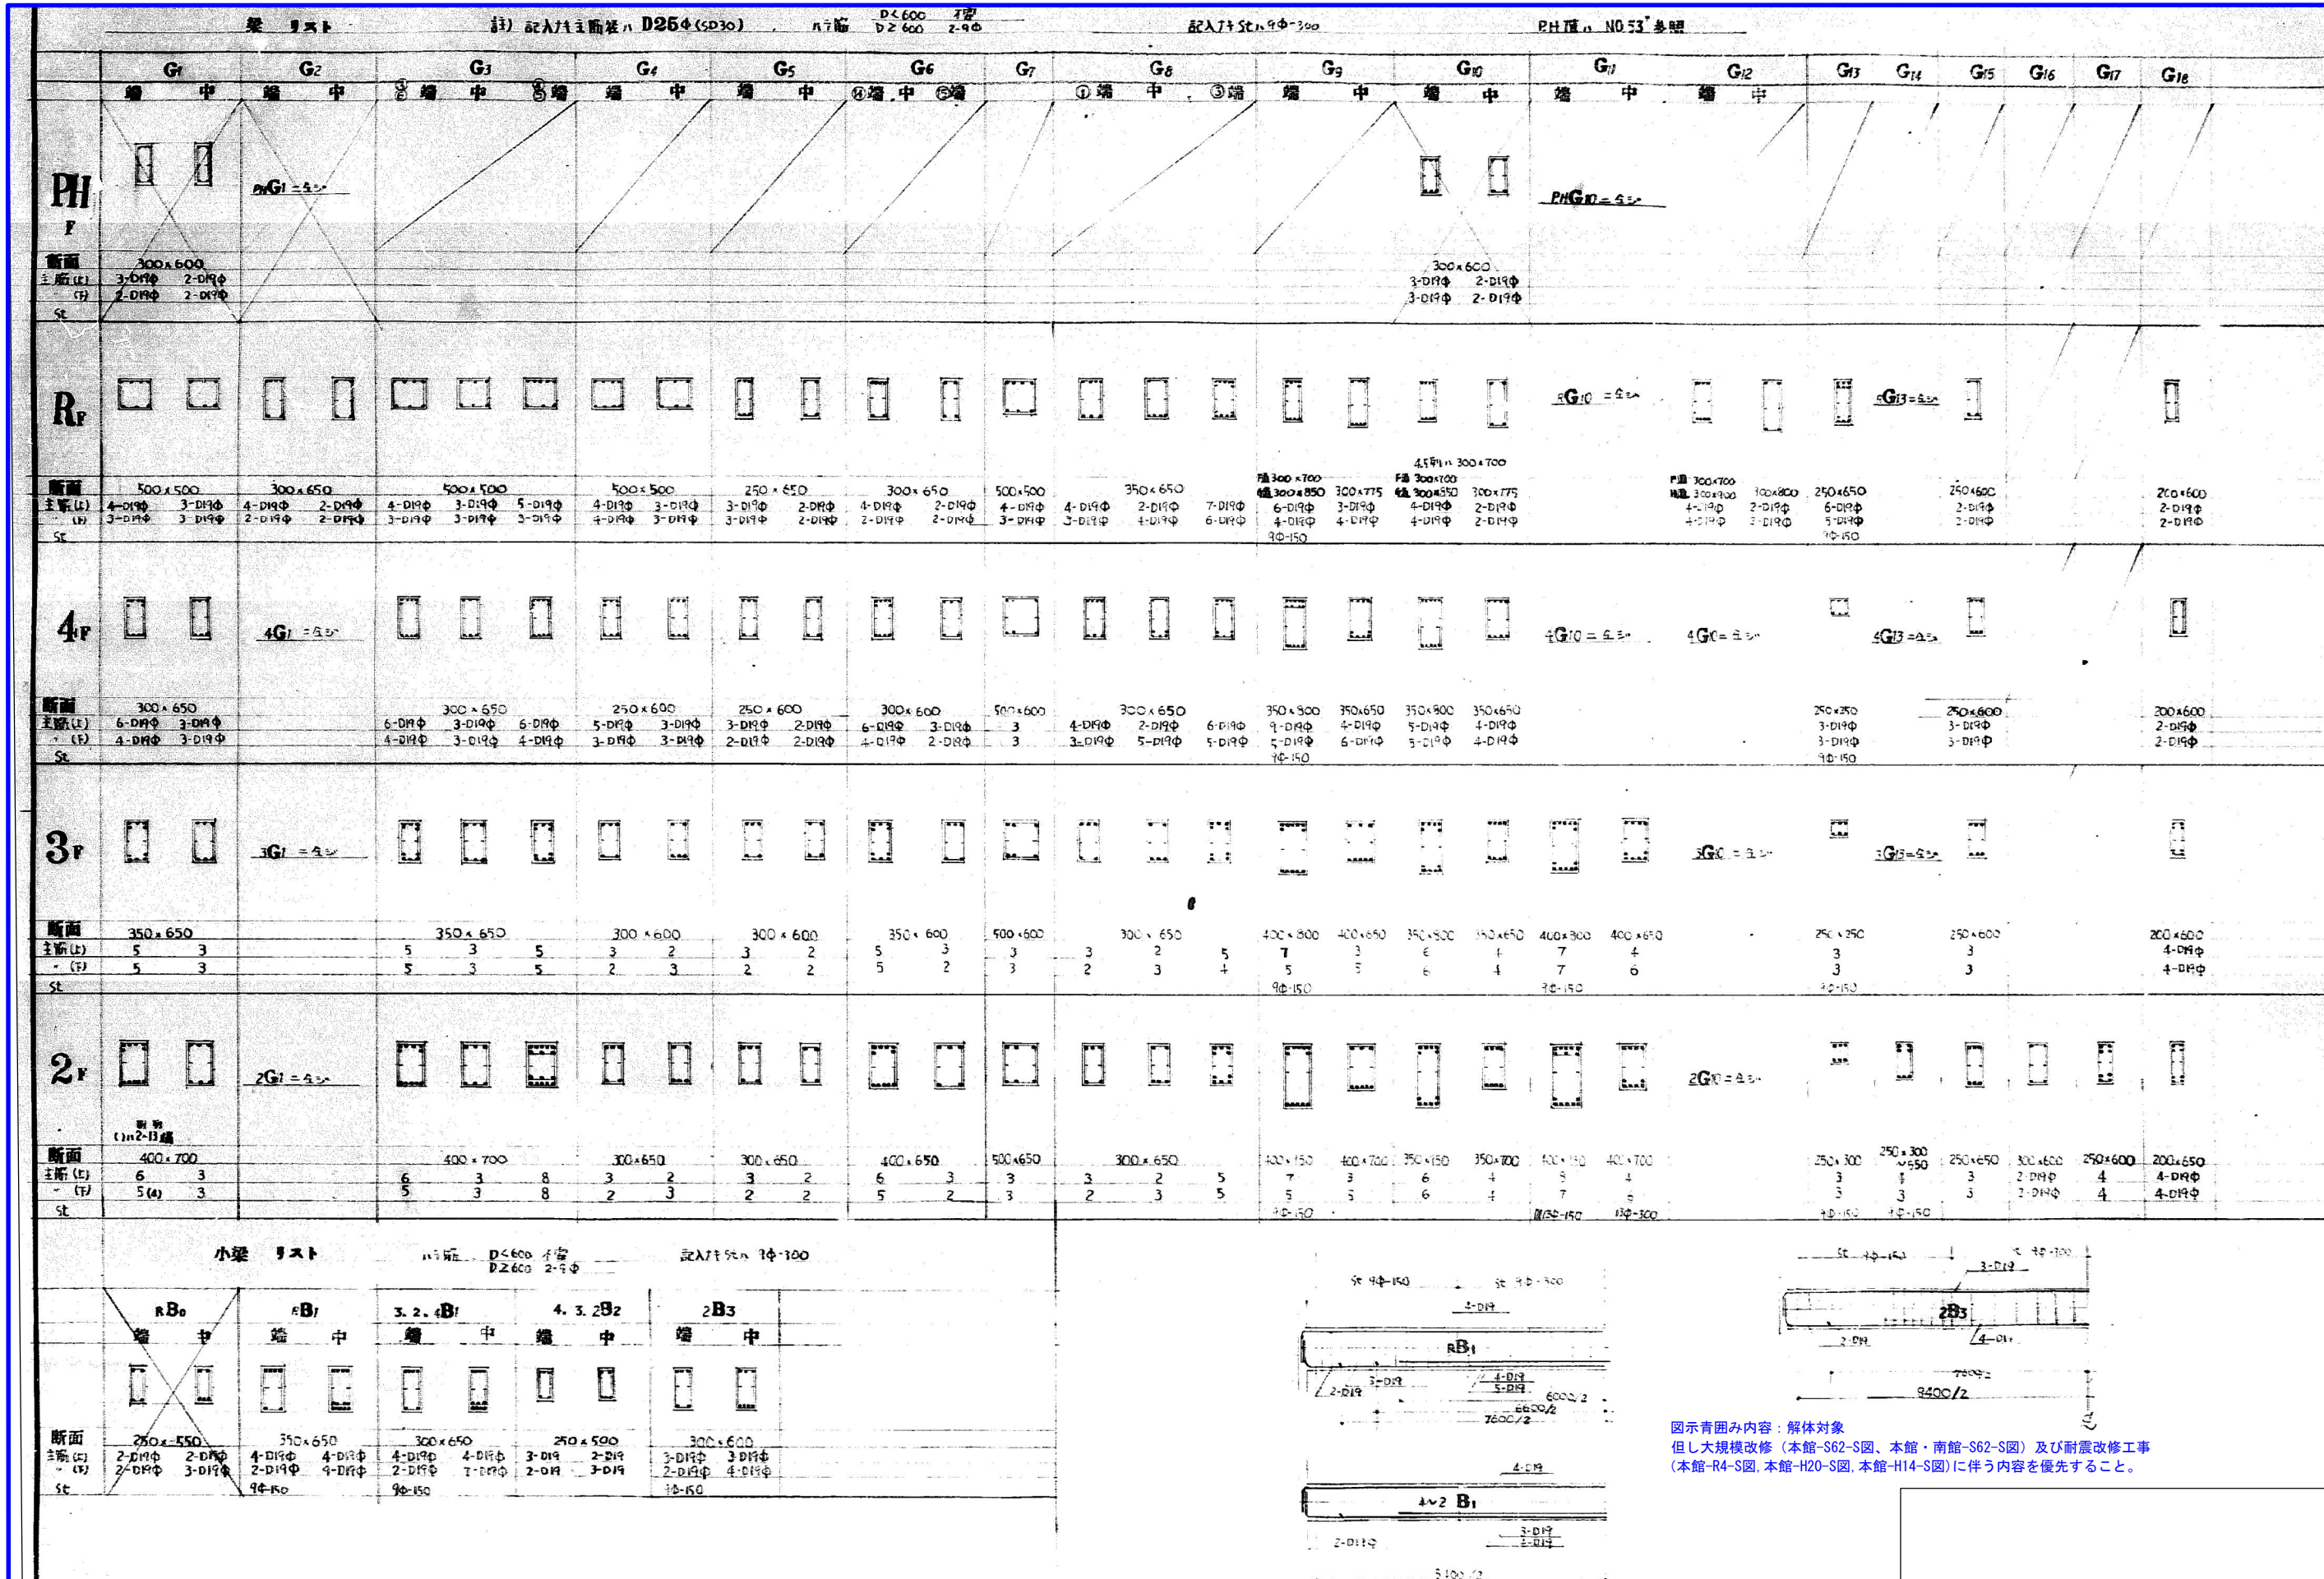


図示青囲み内容：解体対象
但し大規模改修（本館・S62-S図、本館・南館・S62-S図）及び耐震改修工事
（本館・R4-S図、本館・H20-S図、本館・H14-S図）に伴う内容を優先すること。

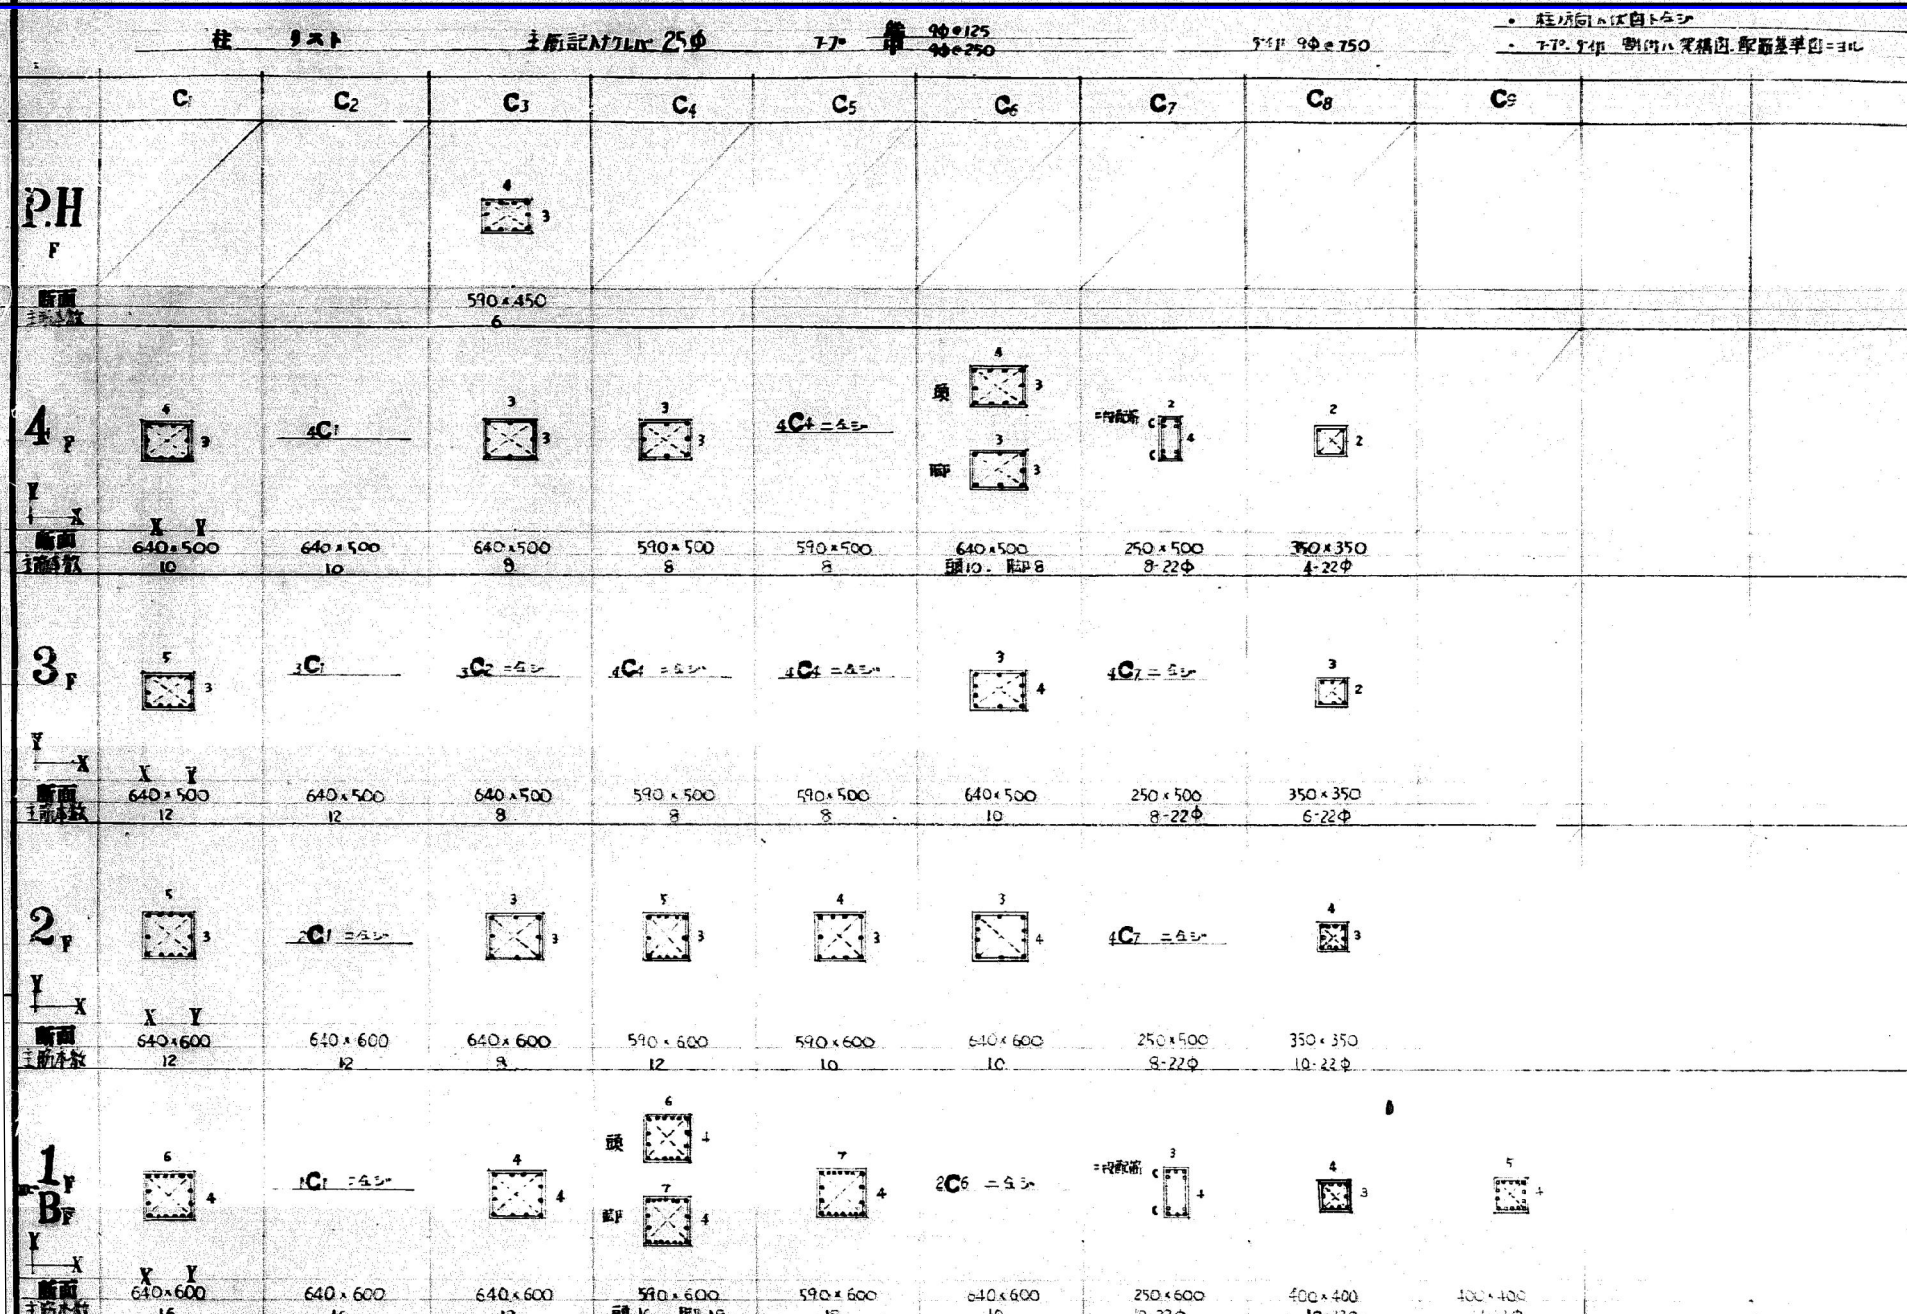

床版 リスト		配筋要領・型算 配筋基準図=ヨル		
床版	厚	固定	主筋	配筋
PHS1	120	4Ⅲ	B'型	B'型
PHS2,3	120			
RS1	120	4Ⅲ	F	B
RS2	120	4Ⅲ	B	A
RS3	120	4Ⅲ	D	B
RS4	120	4Ⅲ		
4-2 S1	120	4Ⅲ	F	B
4-1 S2	120	4Ⅲ	B	A
4-2 S3	120			
4-2 S4	120			
4-2 S5	120			
2S6	120	4Ⅲ	C'	B'
2S7,8 IS3	120			

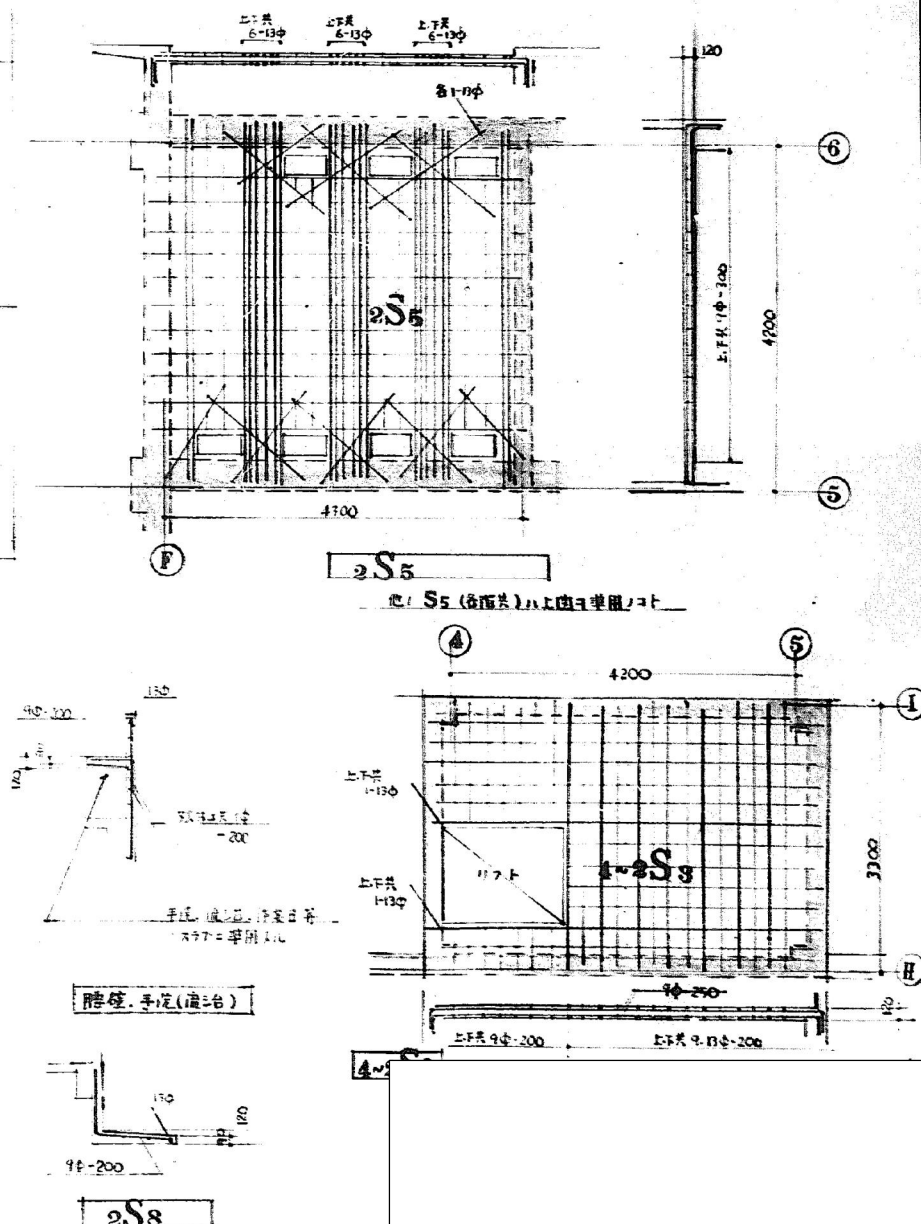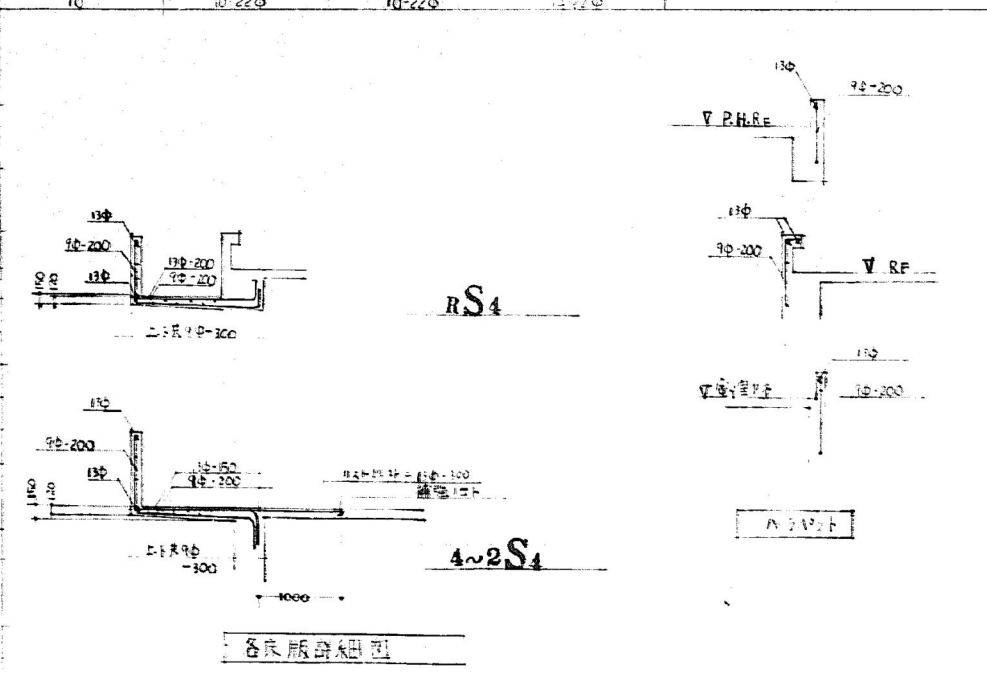

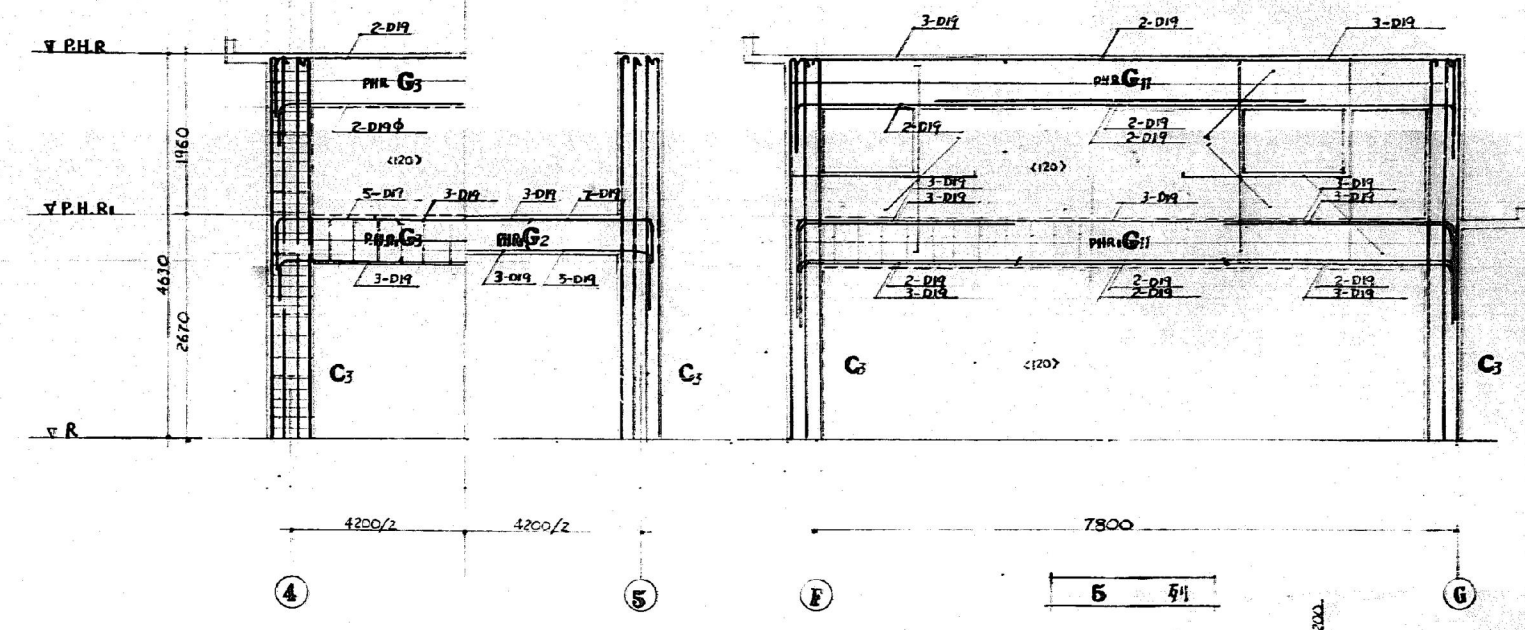

PHILKON

C. W. -- PHR 3088
G. B. S. -- PHR 3088

Technical drawing of a bed frame (PBR1) showing top and side views with dimensions and material specifications.

Top View:

- Overall dimensions: 1900 (width) x 7500 (length).
- Headboard area: Labeled S_1 and S_2 . Dimensions: 1300 x 150 (top), 900 x 200 (left), 900 x 200 (right).
- Footboard area: Labeled S_1 and S_2 . Dimensions: 900 x 200 (left), 900 x 200 (right), 900 x 100 (bottom).
- Side rails: Labeled S_1 and S_2 . Dimensions: 900 x 200 (left), 900 x 200 (right).
- Material specifications: $\Delta F H 3-10 \phi$ (top rail), $\Delta F H 2-10 \phi$ (bottom rail).

Side View:

- Overall height: 4200.
- Headboard height: 1300.
- Footboard height: 900.
- Side rail height: 900.
- Material specifications: $\Delta F H 1-10 \phi$ (headboard), $\Delta F H 2-10 \phi$ (side rail), $\Delta F H 3-10 \phi$ (footboard).

Sectional View:

- Dimensions: 1200 (width), 1200 (height), 1200 (depth).
- Material specifications: $\Delta F H 1-10 \phi$ (top rail), $\Delta F H 2-10 \phi$ (bottom rail).

Legend:

- S_1 : Headboard
- S_2 : Footboard
- S_3 : Side rail

PHR, 床版

図示青囲み内容：解体対象
但し大規模改修（本館-S62-S図、本館・南館-S62-S図）及び耐震
改修工事（本館-R4-S図、本館-H20-S図、本館-H14-S図）に伴う内容
を優先すること。